




PP-1 km 2+976.96

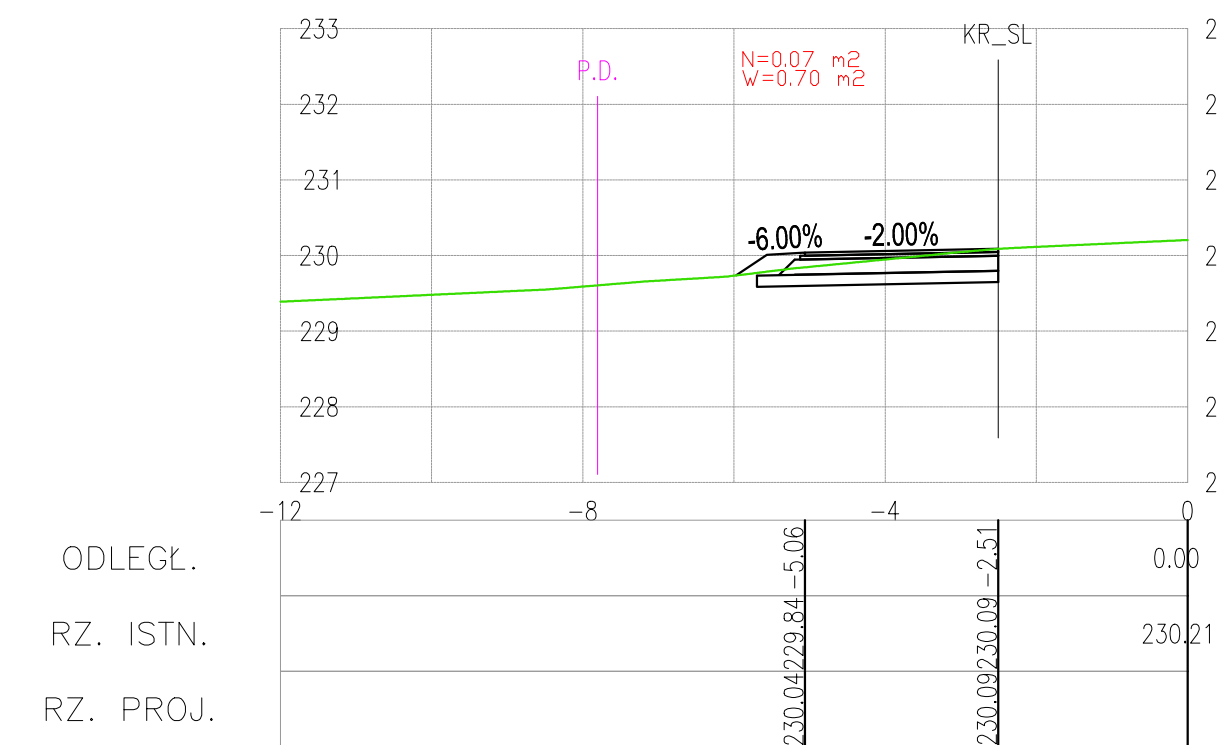


PP-2 km 3+000.00

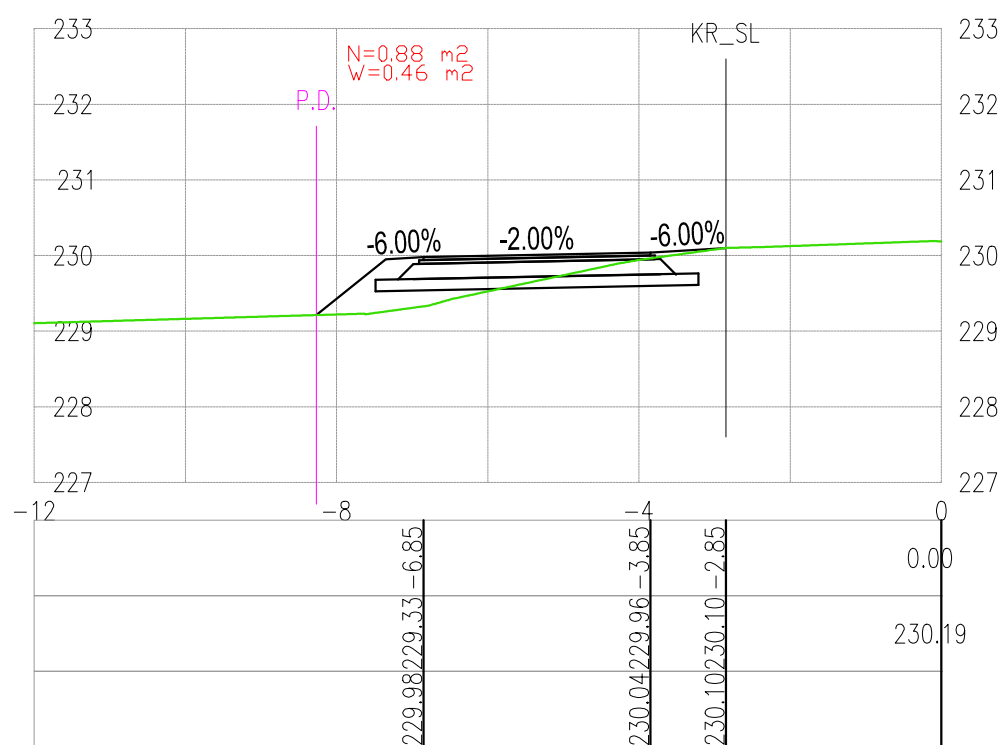


PP-3 km 3+050.00

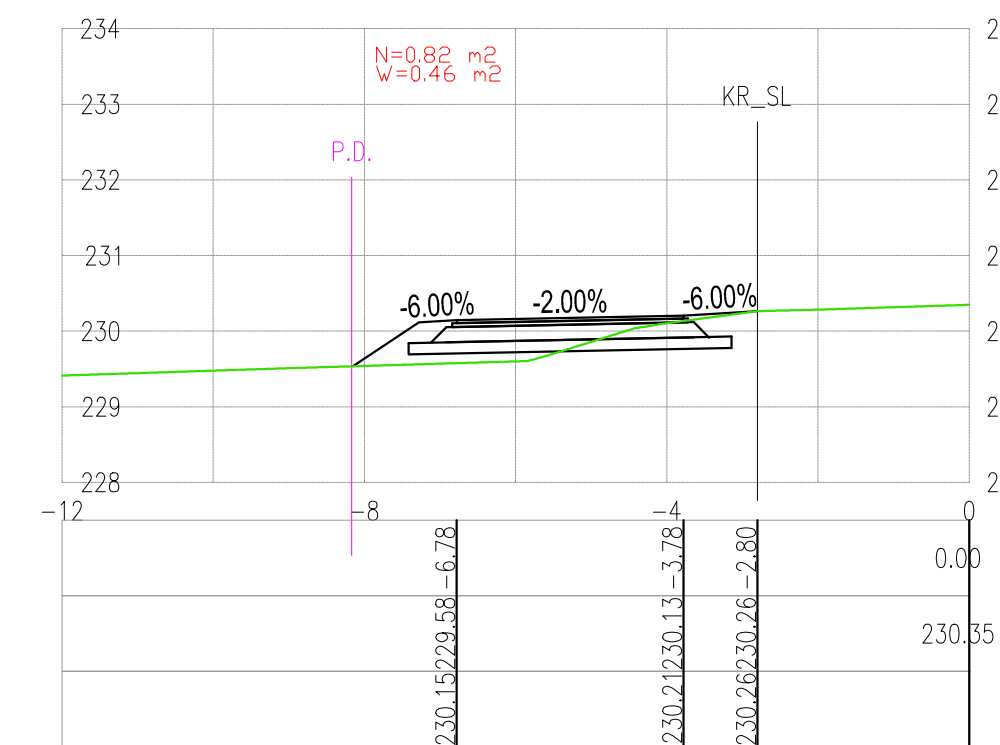


PP-4 km 3+100.00

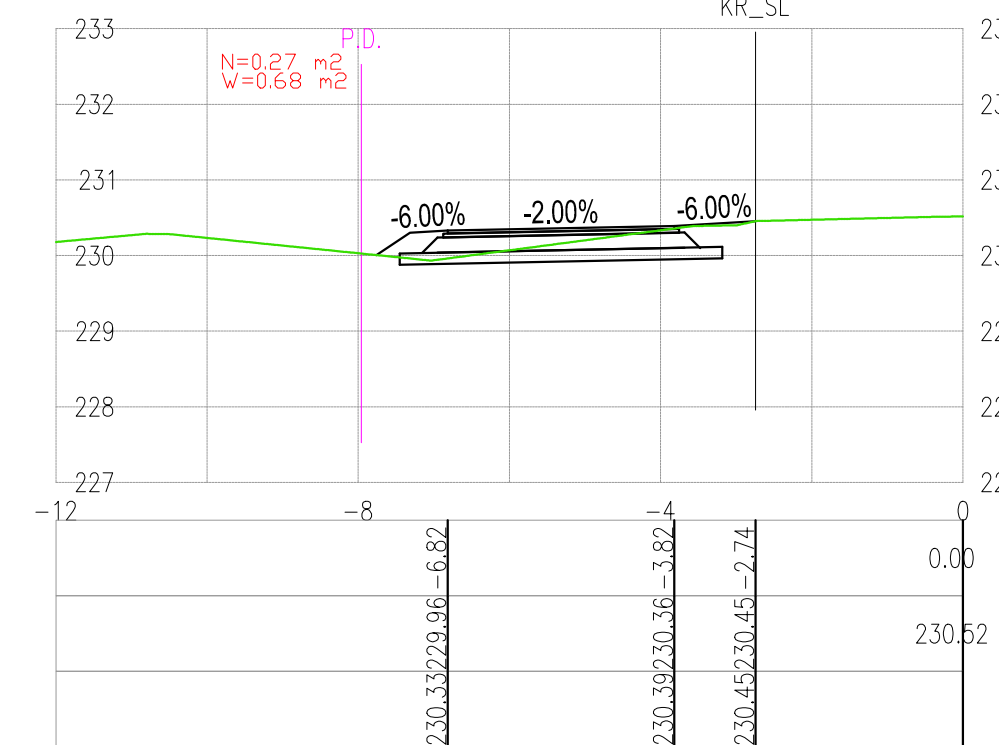


PP-5 km 3+150.00

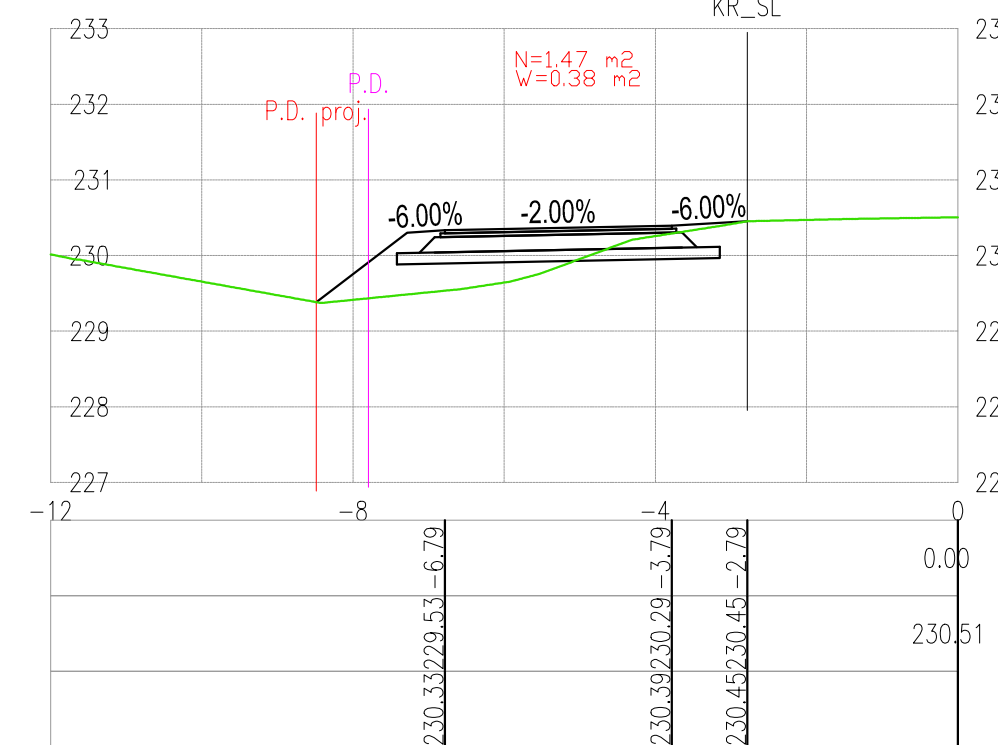


PP-6 km 3+200.00

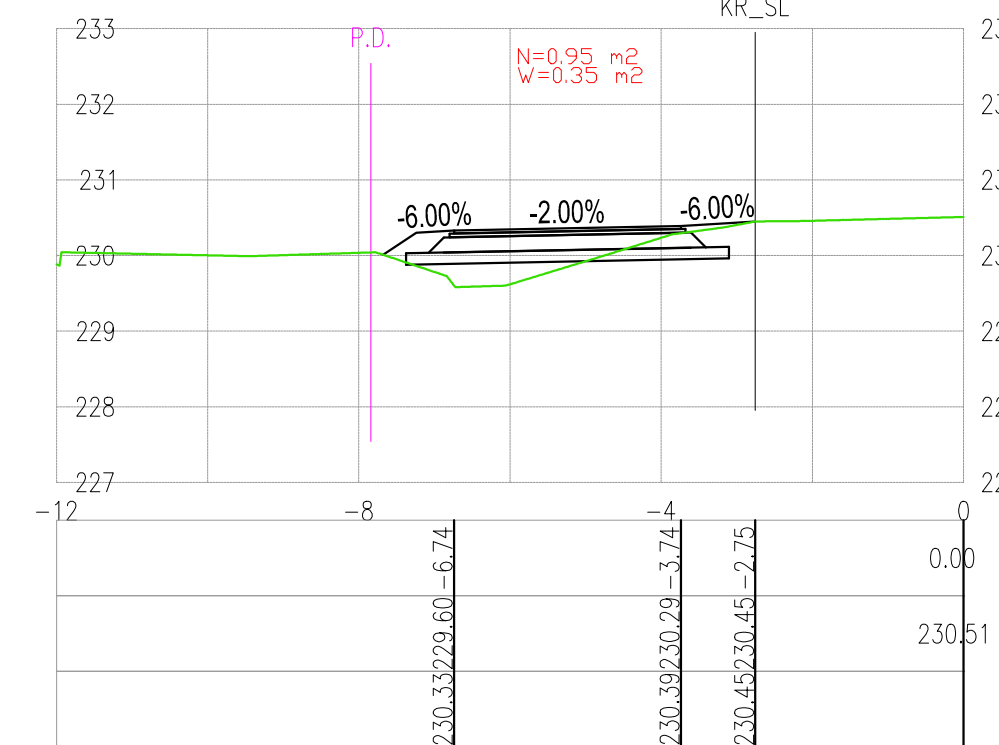


PP-7 km 3+250.00

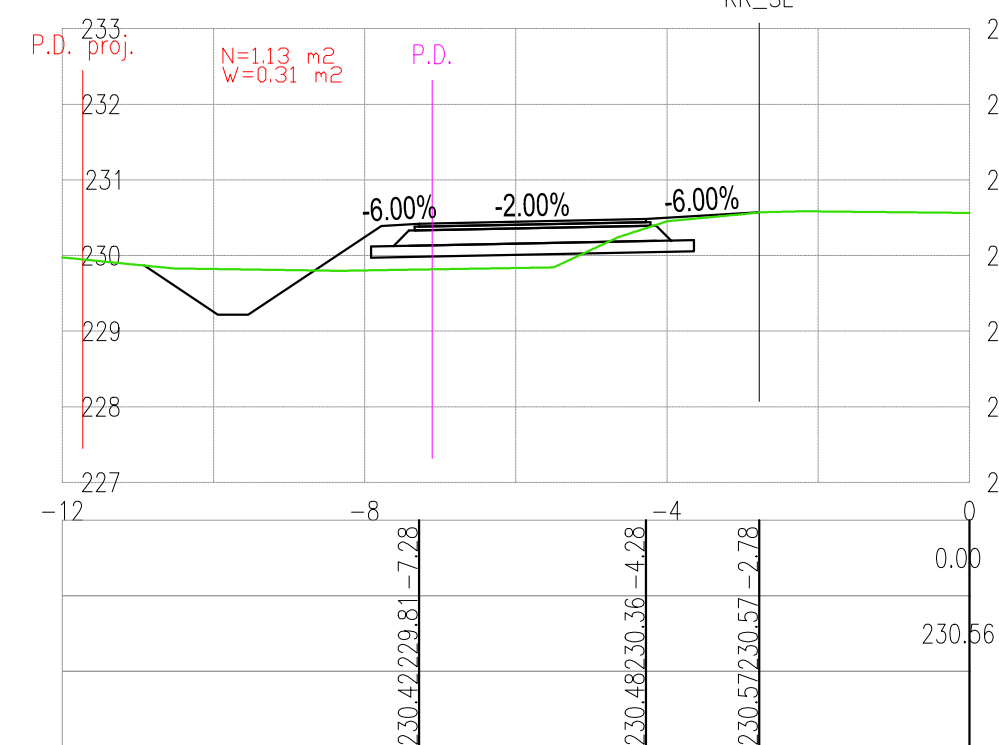


PP-8 km 3+300.00

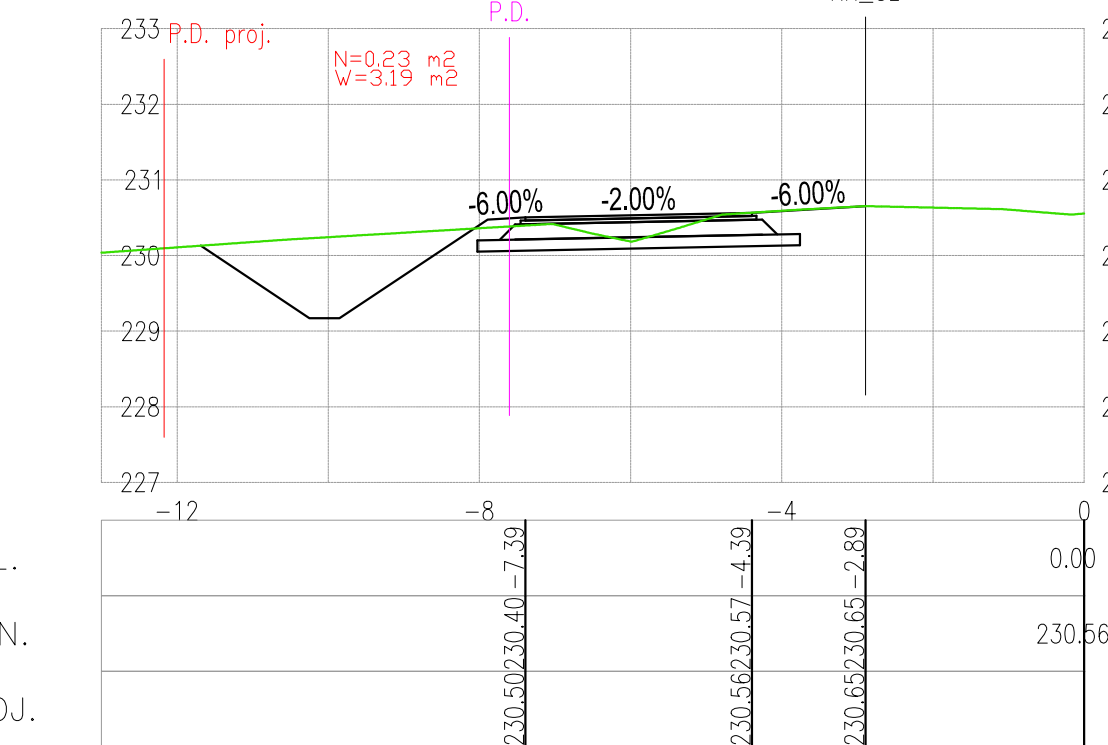


PP-9 km 3+350.00

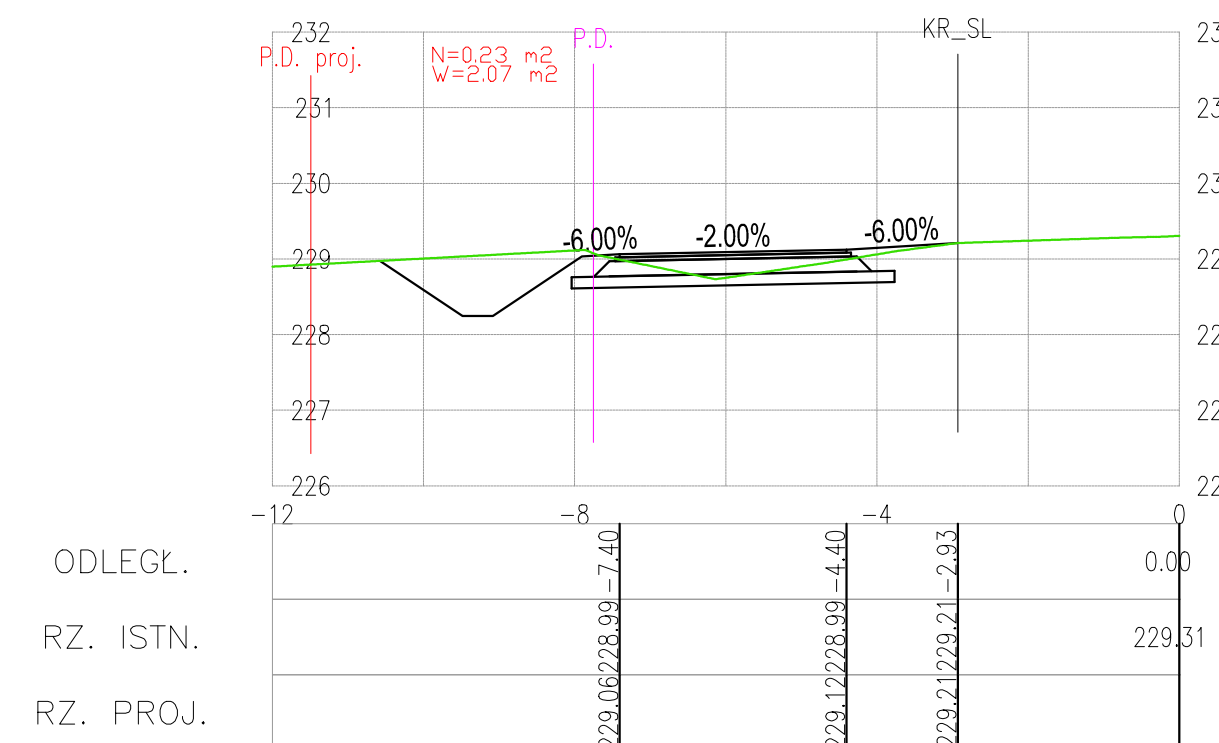


PP-10 km 3+400.00

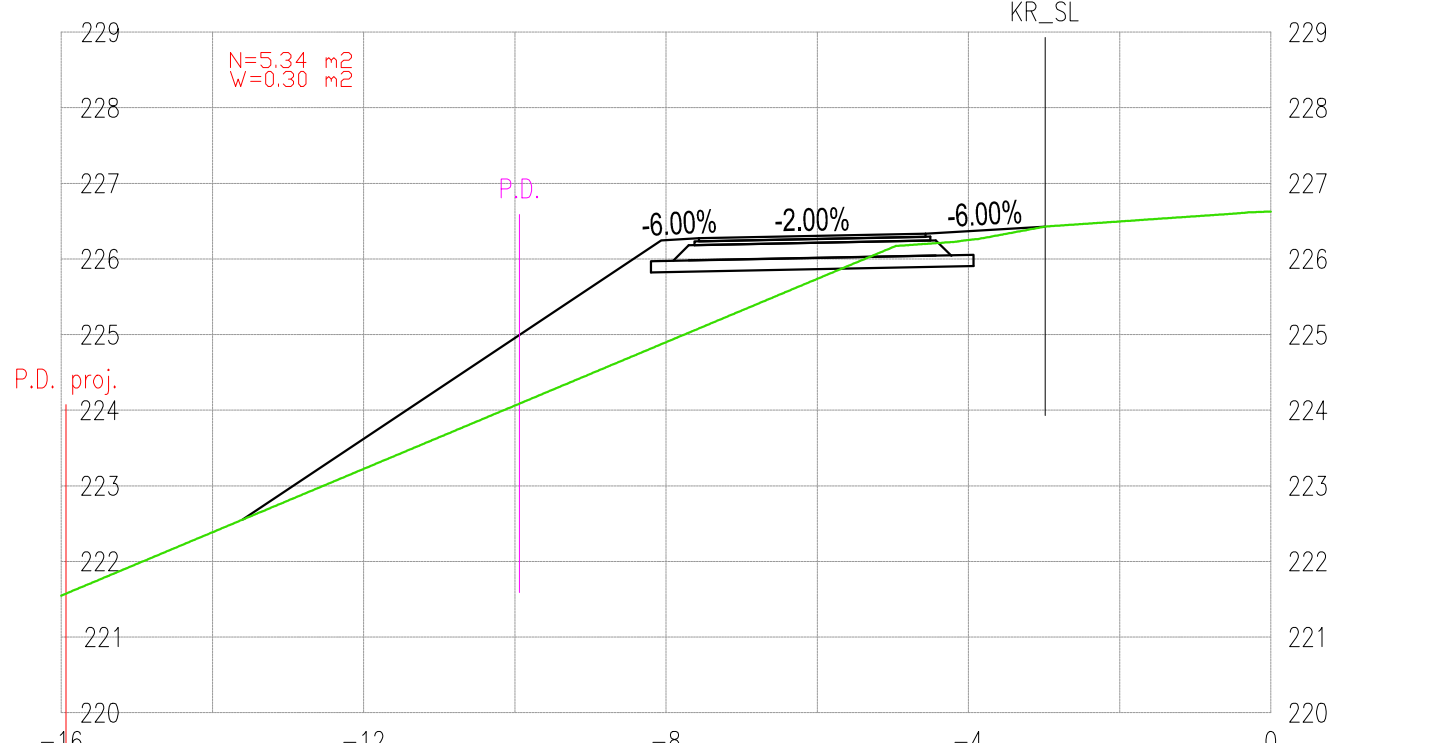


PP-11 km 3+450.00

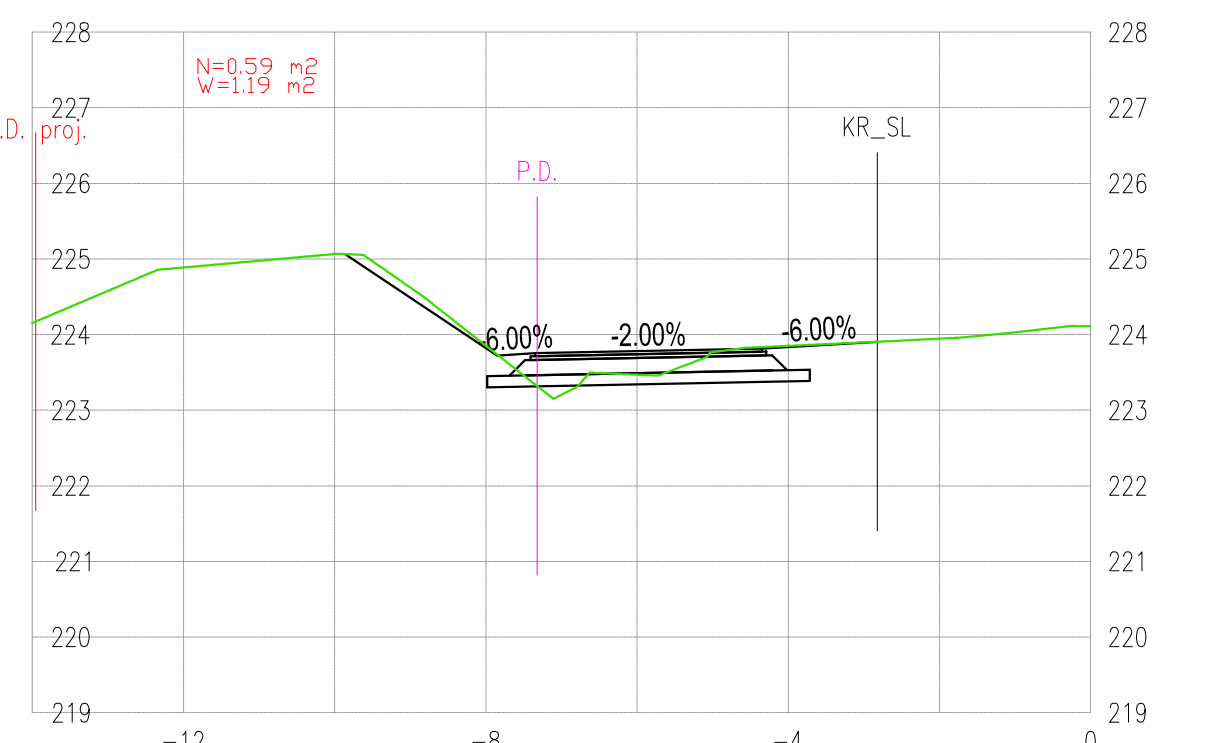


PP-12 km 3+500.00

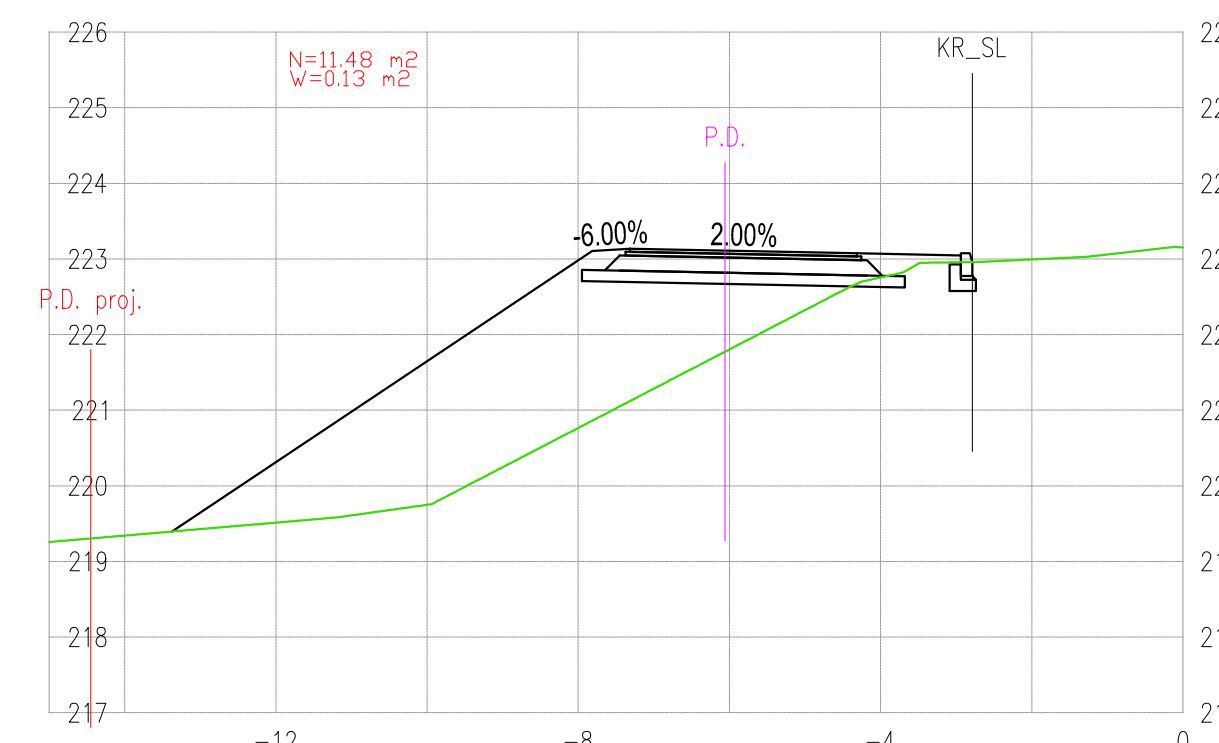


PP-13 km 3+550.00

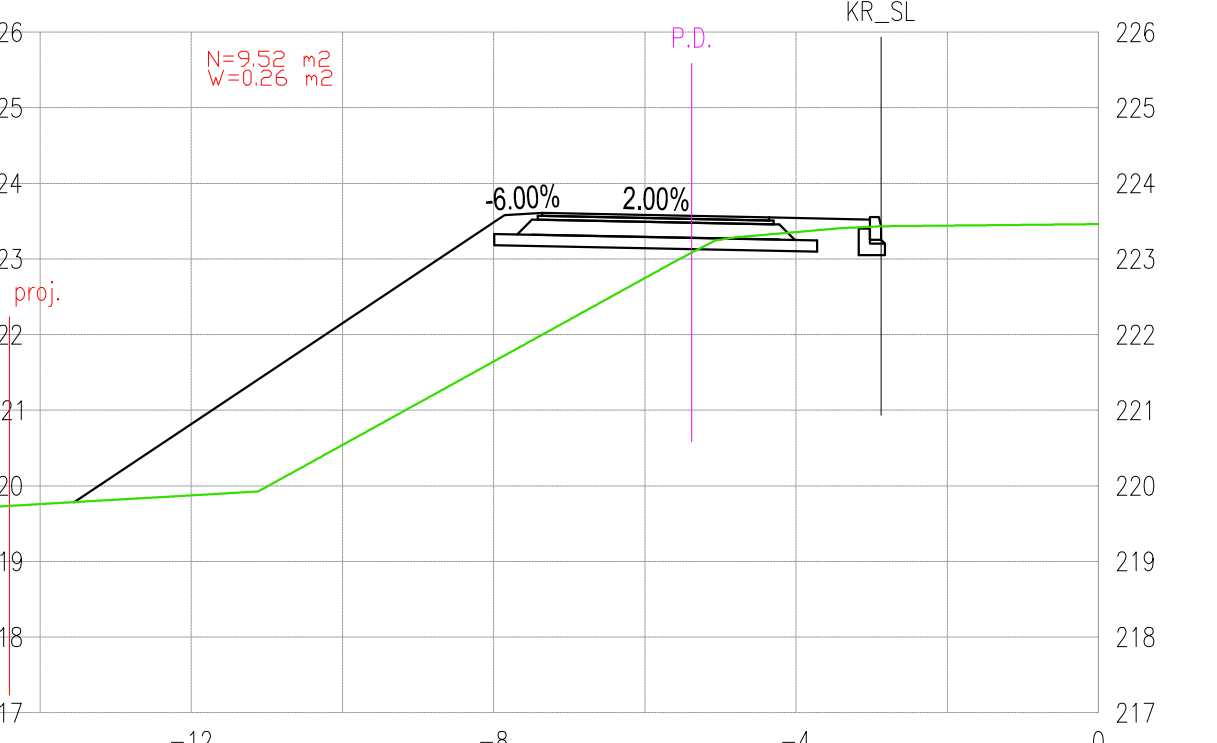

PP-14 km 3+600.00

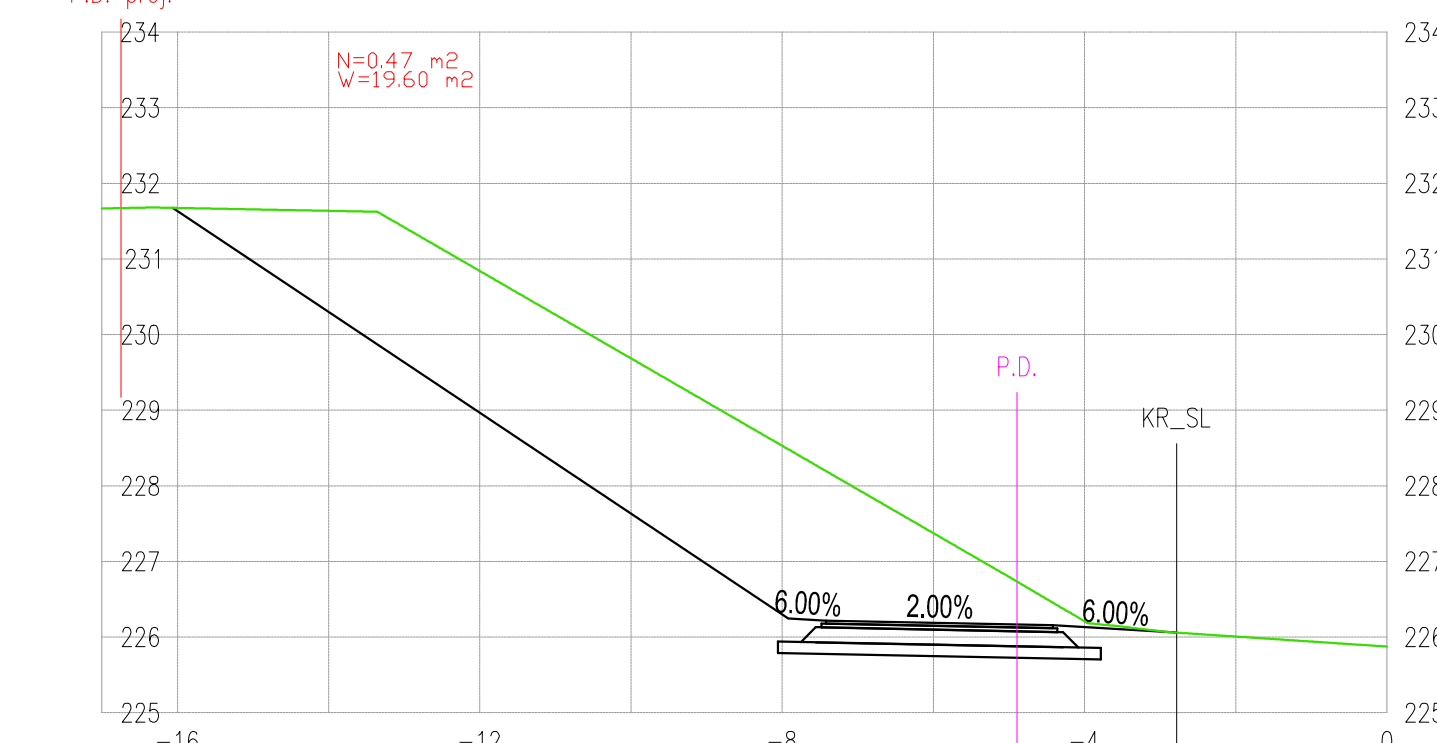

PP-15 km 3+650.00

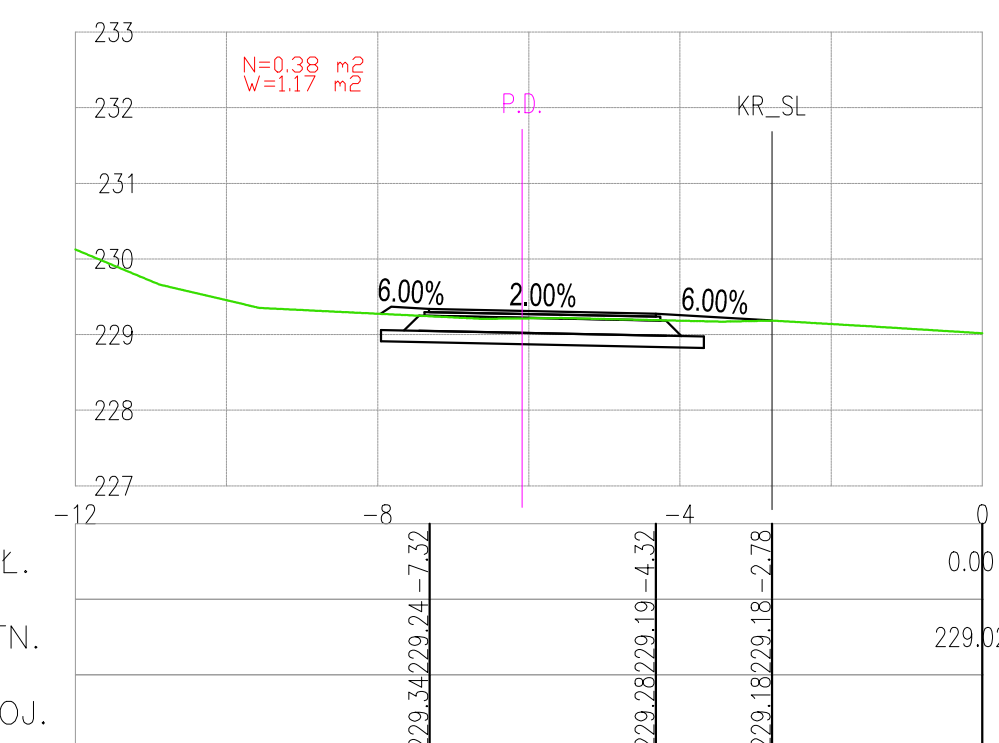

PP-16 km 3+700.00

